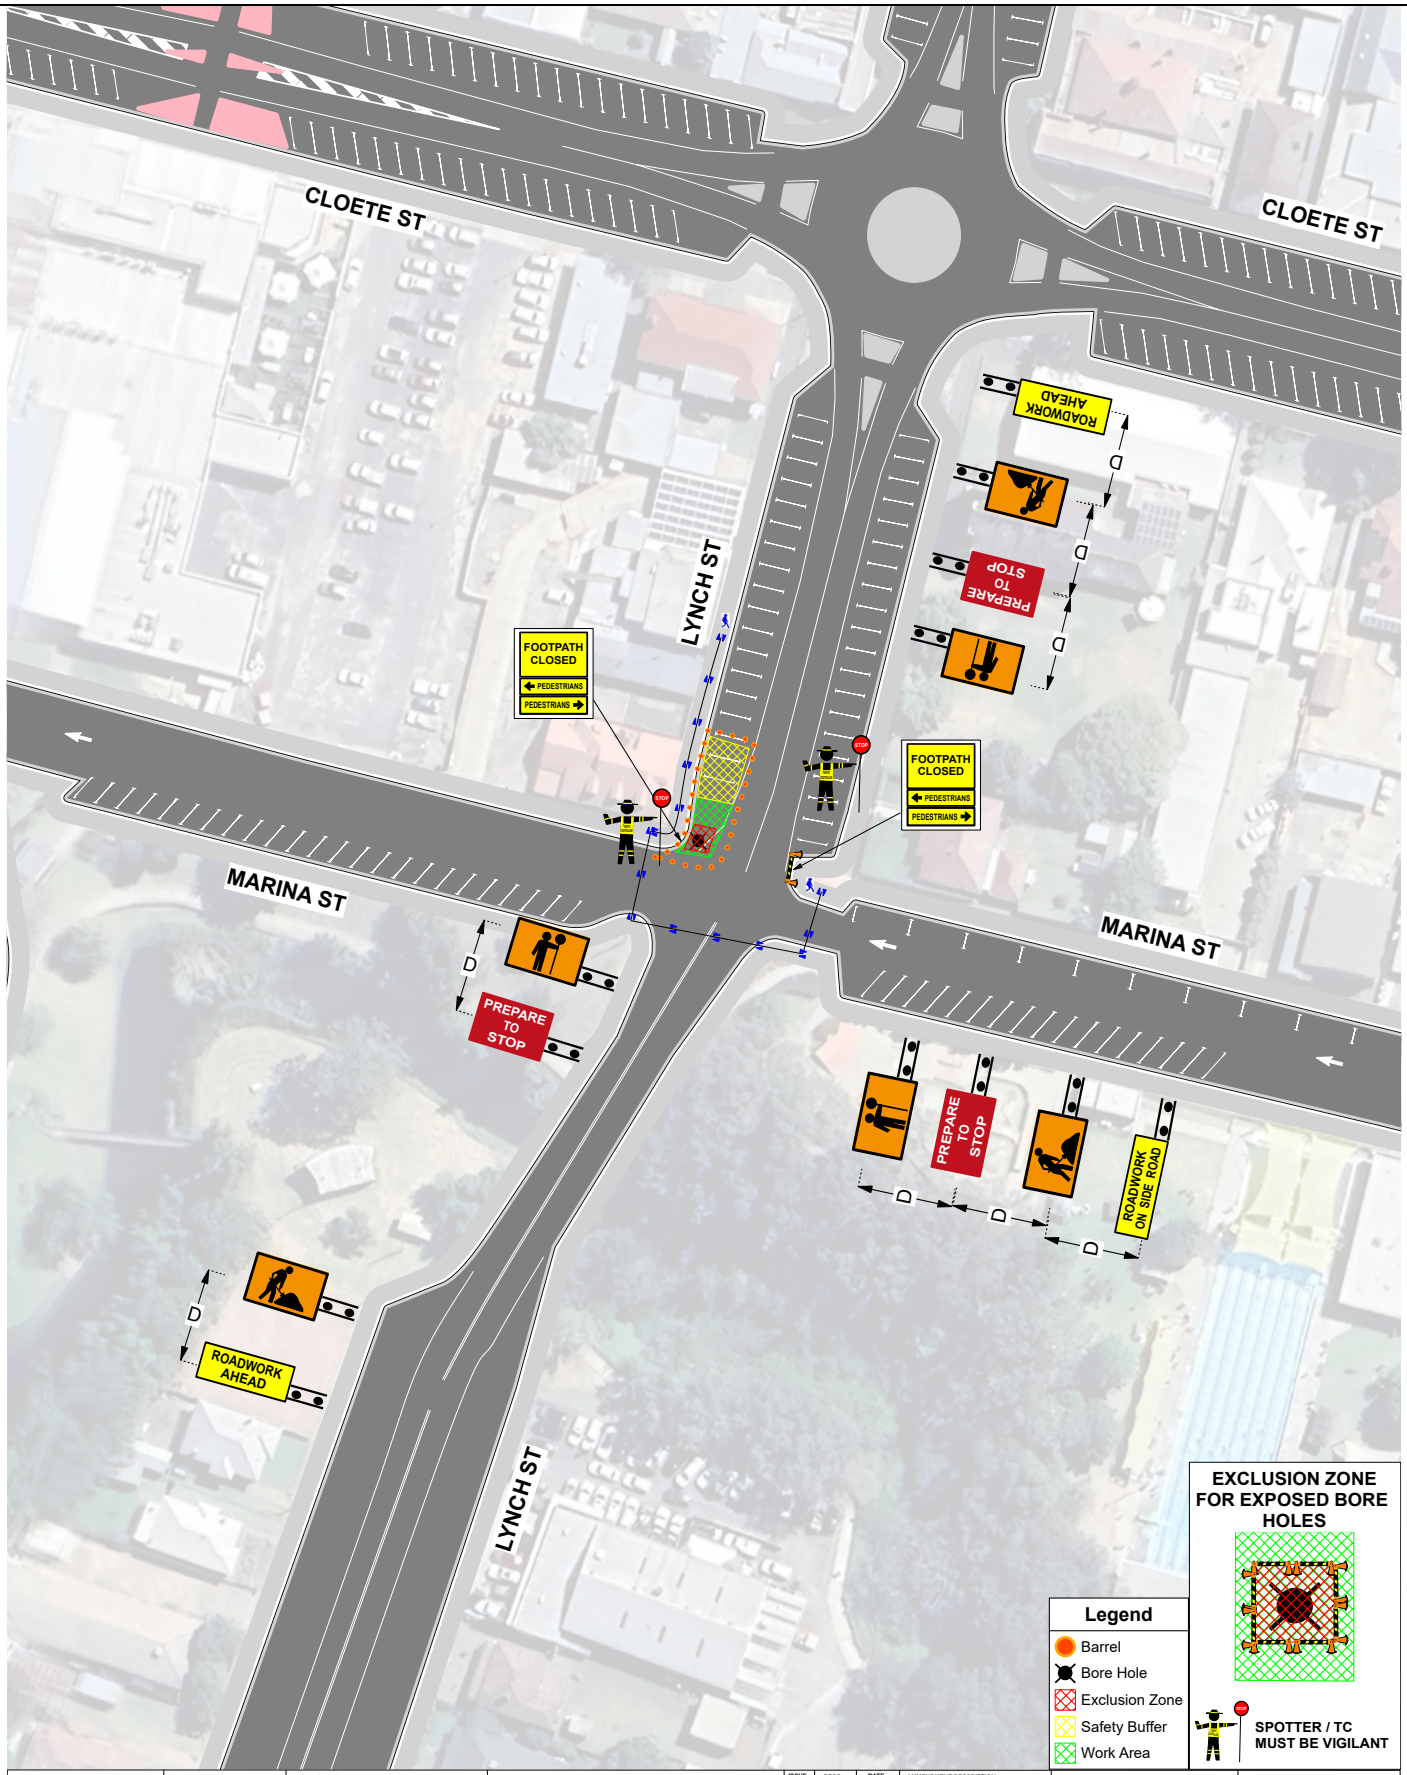

EXCLUSION ZONE FOR EXPOSED BORE HOLES

SPOTTER / TC MUST BE VIGILANT

Legend

- Barrel
- Bore Hole
- Exclusion Zone
- Safety Buffer
- Work Area

BEST VIEWED DIGITALLY

NOT TO SCALE PRINT A3

T&S

Call T&S Traffic Management
0450 819 004
ABN 58 655 958 320

ROADWORKS LOCATION :	LYNCH ST	T&S DESIGN NUMBER :	TSTGS 2652
SUBURB :	YOUNG	DESIGN DATE :	23/07/2025
CROSS ROADS :	LOVELL ST, BOOROWA ST, CLOETE ST, MARINA ST	ROL REQUIRED :	NO
DIRECTIONS AFFECTED :	ALL DIRECTIONS	SZA REQUIRED :	NO
WORKSITE ROAD AUTHORITY :	HILLTOP COUNCIL	DESIGNED BY :	TAJ RAHMAN
ESTIMATED JOB DATE :	AUGUST 2025 - MARCH 2026	PWZ LIC NO :	#0071458
ESTIMATED JOB TIME :	7 MOTNHS	APPROVED BY :	DANEIL MARZETTI
SCOPE OF WORKS :	DRAINAGE UPGRADE	PWZ LIC NO :	#0052242601

T&S acknowledges the Traditional Owners of Country throughout Australia and the land on which we work and live. We pay our respects to Elders past and present and recognize the continued connection to the land and waterways.

ISSUE	DESC	DATE	AMMENDMENT DESCRIPTION
A		/ /20	
B		/ /20	
C		/ /20	
D		/ /20	

T&S NOMINATED CONTACT :

OFFICE - 0450 819 004

GENERAL DISCLAIMER :

- THIS TGS/TMP HAS BEEN PREPARED IN ACCORDANCE WITH THE INFORMATION SUPPLIED BY ALL STAKEHOLDERS.
- TECHNICAL DUE CARE HAS BEEN APPLIED IN THE COLLATION OF THE RELEVANT INFORMATION ON WHICH THIS TGS/TMP IS BASED.
- TRAFFIC AND SITE CONDITIONS AT THE TIME OF THE WORKS MAY VARY FROM THOSE ESTABLISHED AT THE POINT OF DESIGN.
- PRINCIPLE CONTRACTOR IS RESPONSIBLE FOR UNDERTAKING AN EVALUATION OF THE SITE AND TRAFFIC CONDITIONS AGAINST THE 'ON-SITE APPLICATION CONSTRAINTS' OUTLINED WITHIN THIS TGS/TMP.
- WHERE CONDITIONS VARY FROM THOSE DOCUMENTED, ADDITIONAL INPUT FROM TM DESIGN QUALIFIED INDIVIDUALS SHALL BE SOUGHT PRIOR TO IMPLEMENTATION.
- DAILY RECORD KEEPING SHALL BE PERFORMED, INCLUDING RELEVANT SITE INSPECTIONS, DURING WORKS.
- THIS TGS/TMP SHALL REMAIN VALID FOR 12 MONTHS FROM THE DESIGN APPROVAL DATE OR WHERE STATE-SPECIFIC GOVERNANCE IS CHANGED.
- AT THIS POINT, THE TGS/TMP WILL NEED TO BE REVIEWED ON CURRENCY OF COMPLIANCE.

APPROVED FOR IMPLEMENTATION

WHEN USED WITH ROAD AUTHORITY APPROVAL

WORKSITE REQUIREMENTS :

TRAFFIC CONTROLLERS :
TRAFFIC CONTROLLERS - BREAKS :
SIGNAGE VEHICLES :

SPECIALIST VEHICLE REQUIREMENTS :

VMS UTE : DDV REQUIRED :
TMA REQUIRED : POLICE :
TMA OPTIONAL :

DEVICE / EQUIPMENT REQUIREMENTS :

TOTAL CONES : 1.8m STOP BATS : PTAB :
VMS TRAILER : BARRIER BOARDS : PTCD :
TOTAL SIGNS : CROWD BARRIERS : THMS :

CLIENT CONTACT :

DELANEYCIVIL
Civil Engineering & Building Contractor