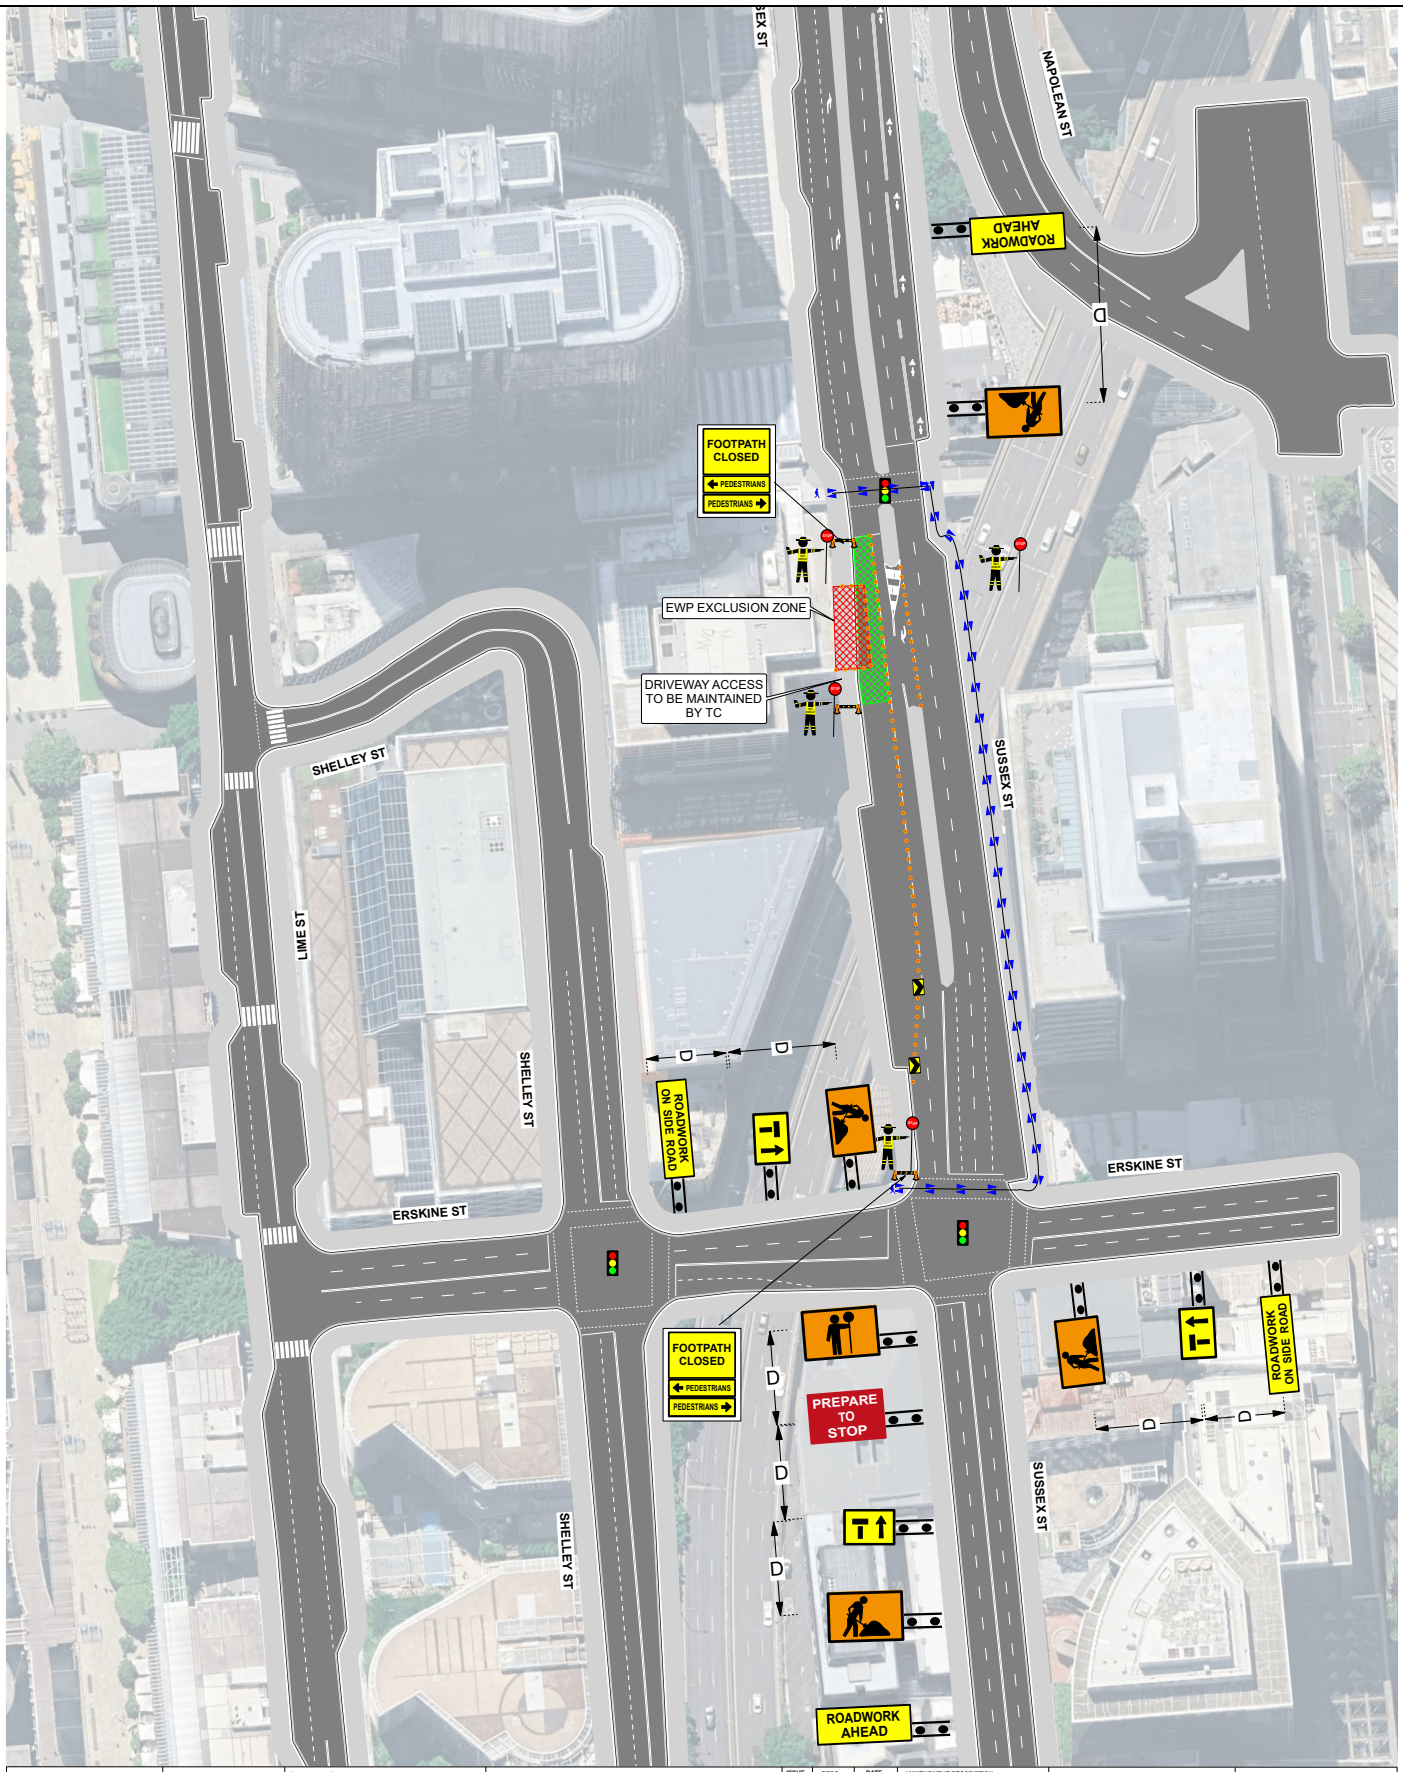

BEST VIEWED DIGITALLY

NOT TO SCALE
PRINT A3

ROADWORKS LOCATION :	Sussex St	T&S DESIGN NUMBER :	TSTGS2701
SUBURB :	Sydney CBD	DESIGN DATE :	20/08/2025
CROSS ROADS :	Erskine St - Napolean Rd	ROL REQUIRED :	Yes
DIRECTIONS AFFECTED :	North and Southbound	SZA REQUIRED :	
WORKSITE ROAD AUTHORITY :	City Of Sydney	DESIGNED BY :	TAJ RAHMAN
ESTIMATED JOB DATE :		PWZ LIC NO :	#0071458
ESTIMATED JOB TIME :		APPROVED BY :	DANEIL MARZETTI
SCOPE OF WORKS :	Telco Works	PWZ LIC NO :	#0052242601

T&S

Call T&S Traffic Management
0450 819 004
ABN 58 655 958 320

T&S acknowledges the Traditional Owners of Country throughout Australia and the land on which we work and live.
We pay our respects to Elders past and present and recognize the continued connection to the land and waterways.

ISSUE	DESG	DATE	AMMENDMENT DESCRIPTION
A		/ /20	
B		/ /20	
C		/ /20	
D		/ /20	

T&S NOMINATED CONTACT :

OFFICE - 0450 819 004

GENERAL DISCLAIMER :
- THE TGS/TMP HAS BEEN PREPARED IN ACCORDANCE WITH THE INFORMATION SUPPLIED BY ALL STAKEHOLDERS.
- TECHNICAL DUE CARE HAS BEEN APPLIED IN THE COLLATION OF THE RELEVANT INFORMATION ON WHICH THIS TGS/TMP IS BASED.
- TRAFFIC AND SITE CONDITIONS AT THE TIME OF THE WORKS MAY VARY FROM THOSE ESTABLISHED AT THE POINT OF DESIGN.
- PRINCIPLE CONTRACTOR IS RESPONSIBLE FOR UNDERTAKING AN EVALUATION OF THE SITE AND TRAFFIC CONDITIONS AGAINST THE ON-SITE APPLICATION CONSTRAINTS OUTLINED WITHIN THE TGS/TMP.
- WHERE CONDITIONS VARY FROM THOSE DOCUMENTED, ADDITIONAL INPUT FROM TM DESIGN QUALIFIED INDIVIDUALS SHALL BE SOUGHT PRIOR TO IMPLEMENTATION.
- DAILY RECORD KEEPING SHALL BE PERFORMED, INCLUDING RELEVANT SITE INSPECTIONS, DURING WORKS.
- THIS TGS/TMP SHALL REMAIN VALID FOR 12 MONTHS FROM THE DESIGN APPROVAL DATE OR WHERE STATE-SPECIFIC GOVERNANCE IS CHANGED.
AT THIS POINT, THE TGS/TMP WILL NEED TO BE REVIEWED ON CURRENCY OF COMPLIANCE.

APPROVED FOR IMPLEMENTATION

WHEN USED WITH ROAD AUTHORITY APPROVAL

WORKSITE REQUIREMENTS :

TRAFFIC CONTROLLERS :
TRAFFIC CONTROLLERS - BREAKS :
SIGNAGE VEHICLES :

SPECIALIST VEHICLE REQUIREMENTS :

VMS UTE : DDV REQUIRED :
TMA REQUIRED : POLICE :
TMA OPTIONAL :

DEVICE / EQUIPMENT REQUIREMENTS :

TOTAL CONES : 1.8m STOP BATS: PTAB :
VMS TRAILER : BARRIER BOARDS: PTCD :
TOTAL SIGNS : CROWD BARRIERS : THVS :

CLIENT CONTACT :

AM2PM GROUP
Connecting. Always.